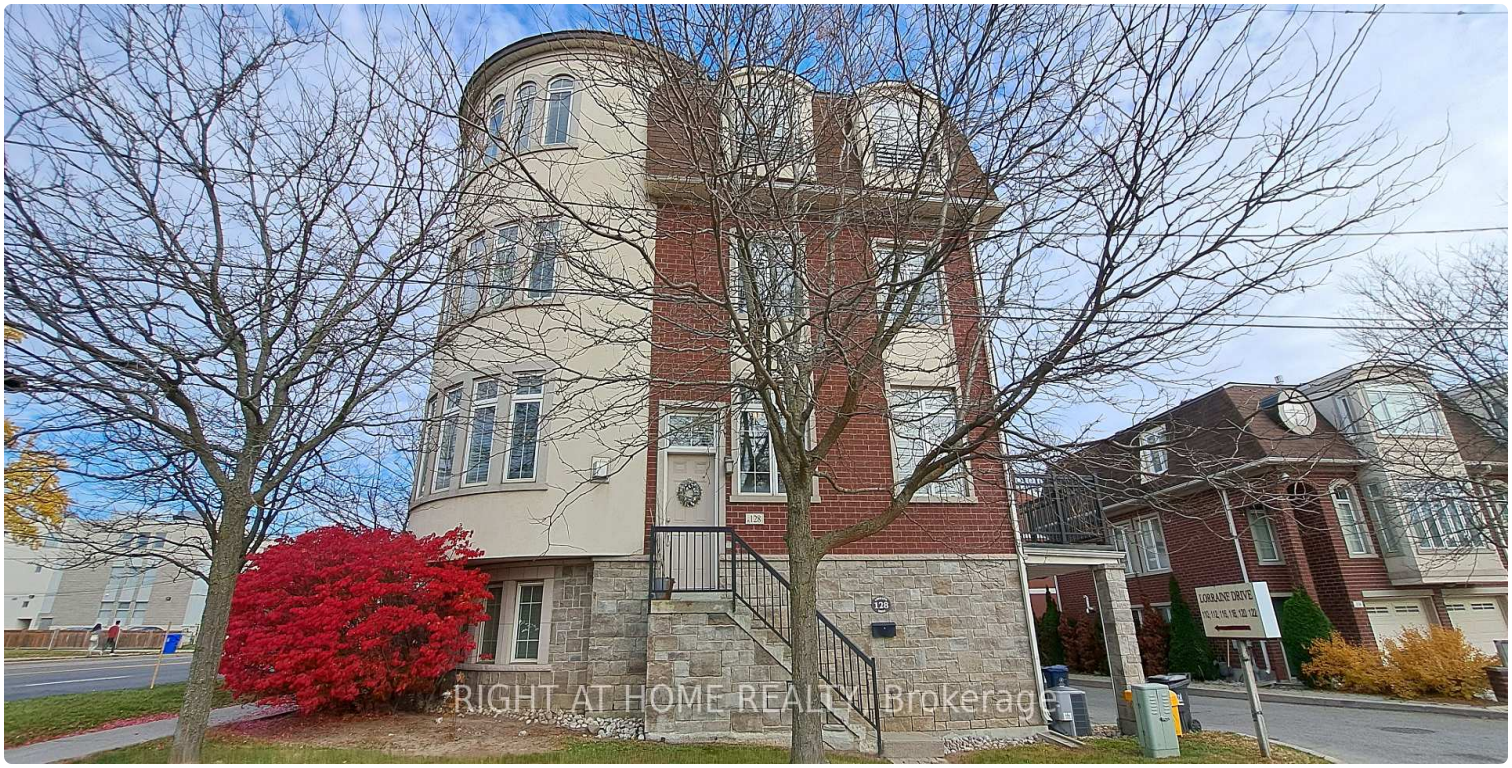


FOR LEASE | ATT/ROW/TOWNHOUSE | MLS# C14152052

128 Lorraine Drive, Toronto, ON M2N 0E5

Willowdale West, Toronto · M2N 0E5

C$ 4,200/mo

5	3	2,250	2	—	For Lease
BEDROOMS	BATHROOMS	SQ FT	PARKING	AGE (YRS)	TYPE

ABOUT THIS PROPERTY

Excellent Location! Spacious 4-Bedroom Executive Freehold End-Unit Townhome Offering Over 2,000 Sq. Ft. At Yonge & Finch. The Largest Unit In The Complex! Steps To Finch Subway Station, Lorraine Park, Edithvale Community Centre, And More. Hardwood Flooring Throughout With No Carpet. A Fantastic Opportunity To Enjoy Spacious Living In A Prime Location!

FEATURES

- ✓ Basement
- ✓ Garage
- ✓ Fireplace

PROPERTY DETAILS

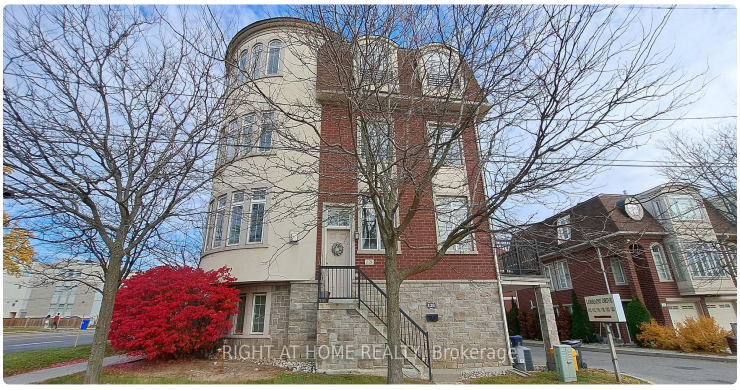
PROPERTY TYPE	Att/Row/Townhouse
LISTING STATUS	For Lease
STYLE	3-Storey
PROPERTY TYPE	Att/Row/Townhouse
BASEMENT	Finished with Walk-Out
FACING	East
AREA RANGE	2000-2500 sqft
PARKING	2 spaces
POSTAL CODE	M2N 0E5
NEIGHBOURHOOD	Willowdale West

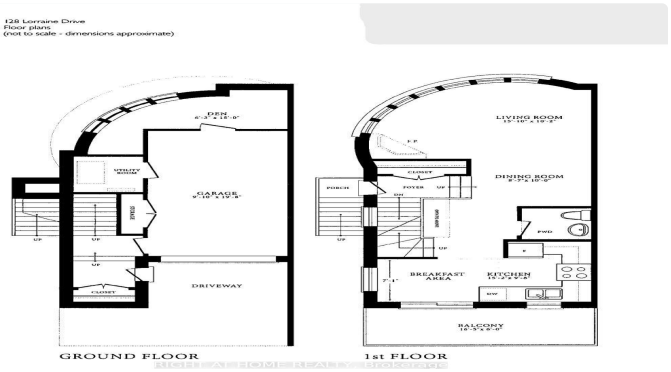
ROOM BREAKDOWN

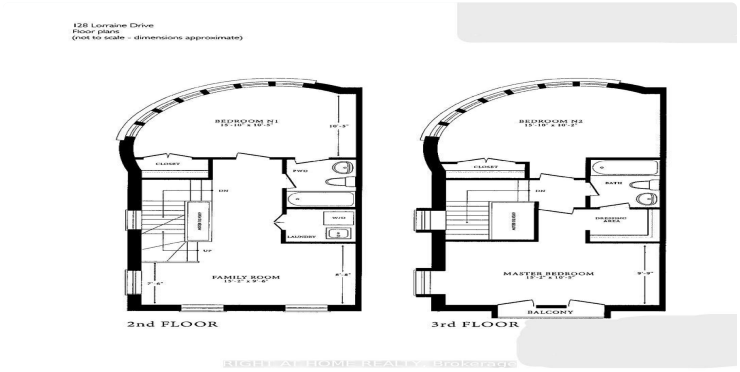
ROOM	LEVEL	DIMENSIONS	FEATURES
Living Room	Main	—	Hardwood Floor, Combined w/Family, French Doors
Dining Room	Main	—	Hardwood Floor, Open Concept
—	Main	—	Ceramic Floor, Granite Counters, W/O To Balcony
Family Room	Main	—	Hardwood Floor, Combined w/Living, Large Window
Bedroom	Second	—	Hardwood Floor, Large Window, Large Closet
Bedroom 2	Second	—	Hardwood Floor, Window
Bedroom 3	Third	—	Hardwood Floor, Large Window
Primary Bedroom	Third	—	Hardwood Floor, Walk-In Closet(s), W/O To Balcony

ROOM	LEVEL	DIMENSIONS	FEATURES
Den	Ground	—	Ceramic Floor, Window, W/O To Garage

GALLERY


RIGHT AT HOME REALTY, Brokerage


128 Lorraine Drive
Floor plans
(not to scale - dimensions approximate)
GROUND FLOOR
1st FLOOR


128 Lorraine Drive
Floor plans
(not to scale - dimensions approximate)
2nd FLOOR
3rd FLOOR


No Exit to Yonge St
RIGHT AT HOME REALTY, Brokerage

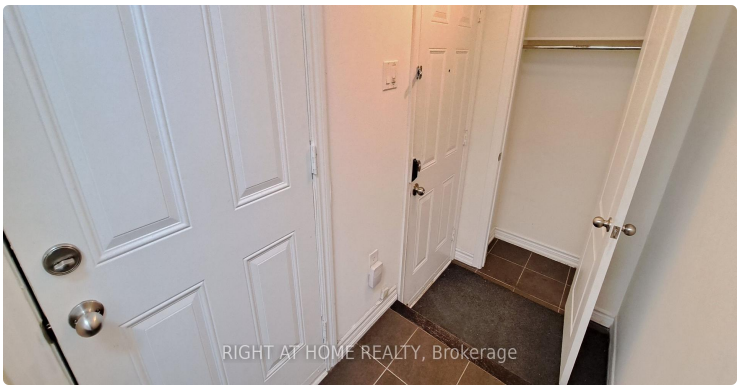

RIGHT AT HOME REALTY, Brokerage


RIGHT AT HOME REALTY, Brokerage

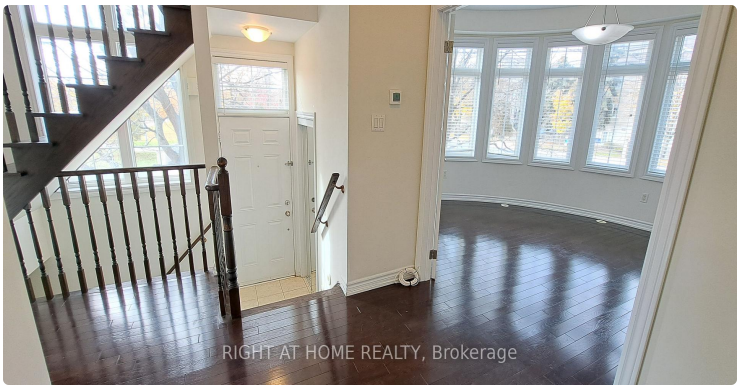

RIGHT AT HOME REALTY, Brokerage


RIGHT AT HOME REALTY, Brokerage


RIGHT AT HOME REALTY, Brokerage

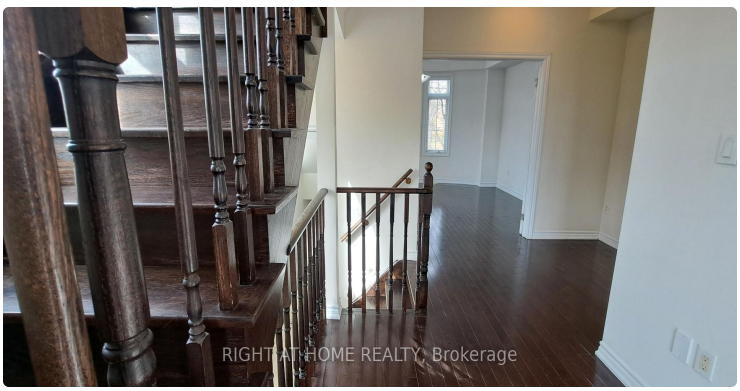

RIGHT AT HOME REALTY, Brokerage

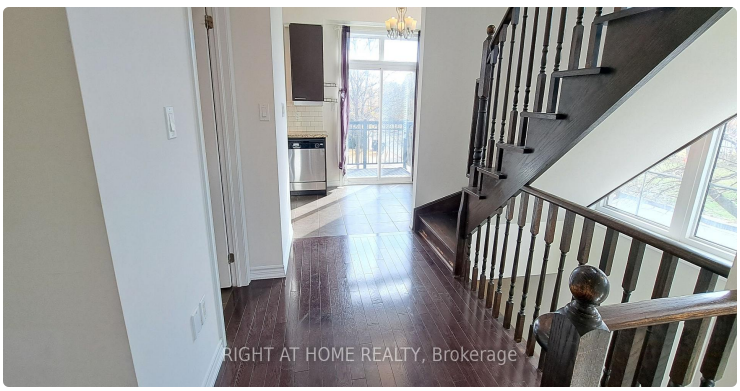

RIGHT AT HOME REALTY, Brokerage


RIGHT AT HOME REALTY, Brokerage


RIGHT AT HOME REALTY, Brokerage


RIGHT AT HOME REALTY, Brokerage


RIGHT AT HOME REALTY, Brokerage


RIGHT AT HOME REALTY, Brokerage

LISTING AGENT

Pavel Shaganenko

RIGHT AT HOME REALTY

Email: pshaganenko@gmail.com

Prepared for you on November 5, 2026. Data provided by Toronto Regional Real Estate Board (TRREB) via AMPRE. All information is deemed reliable but not guaranteed.